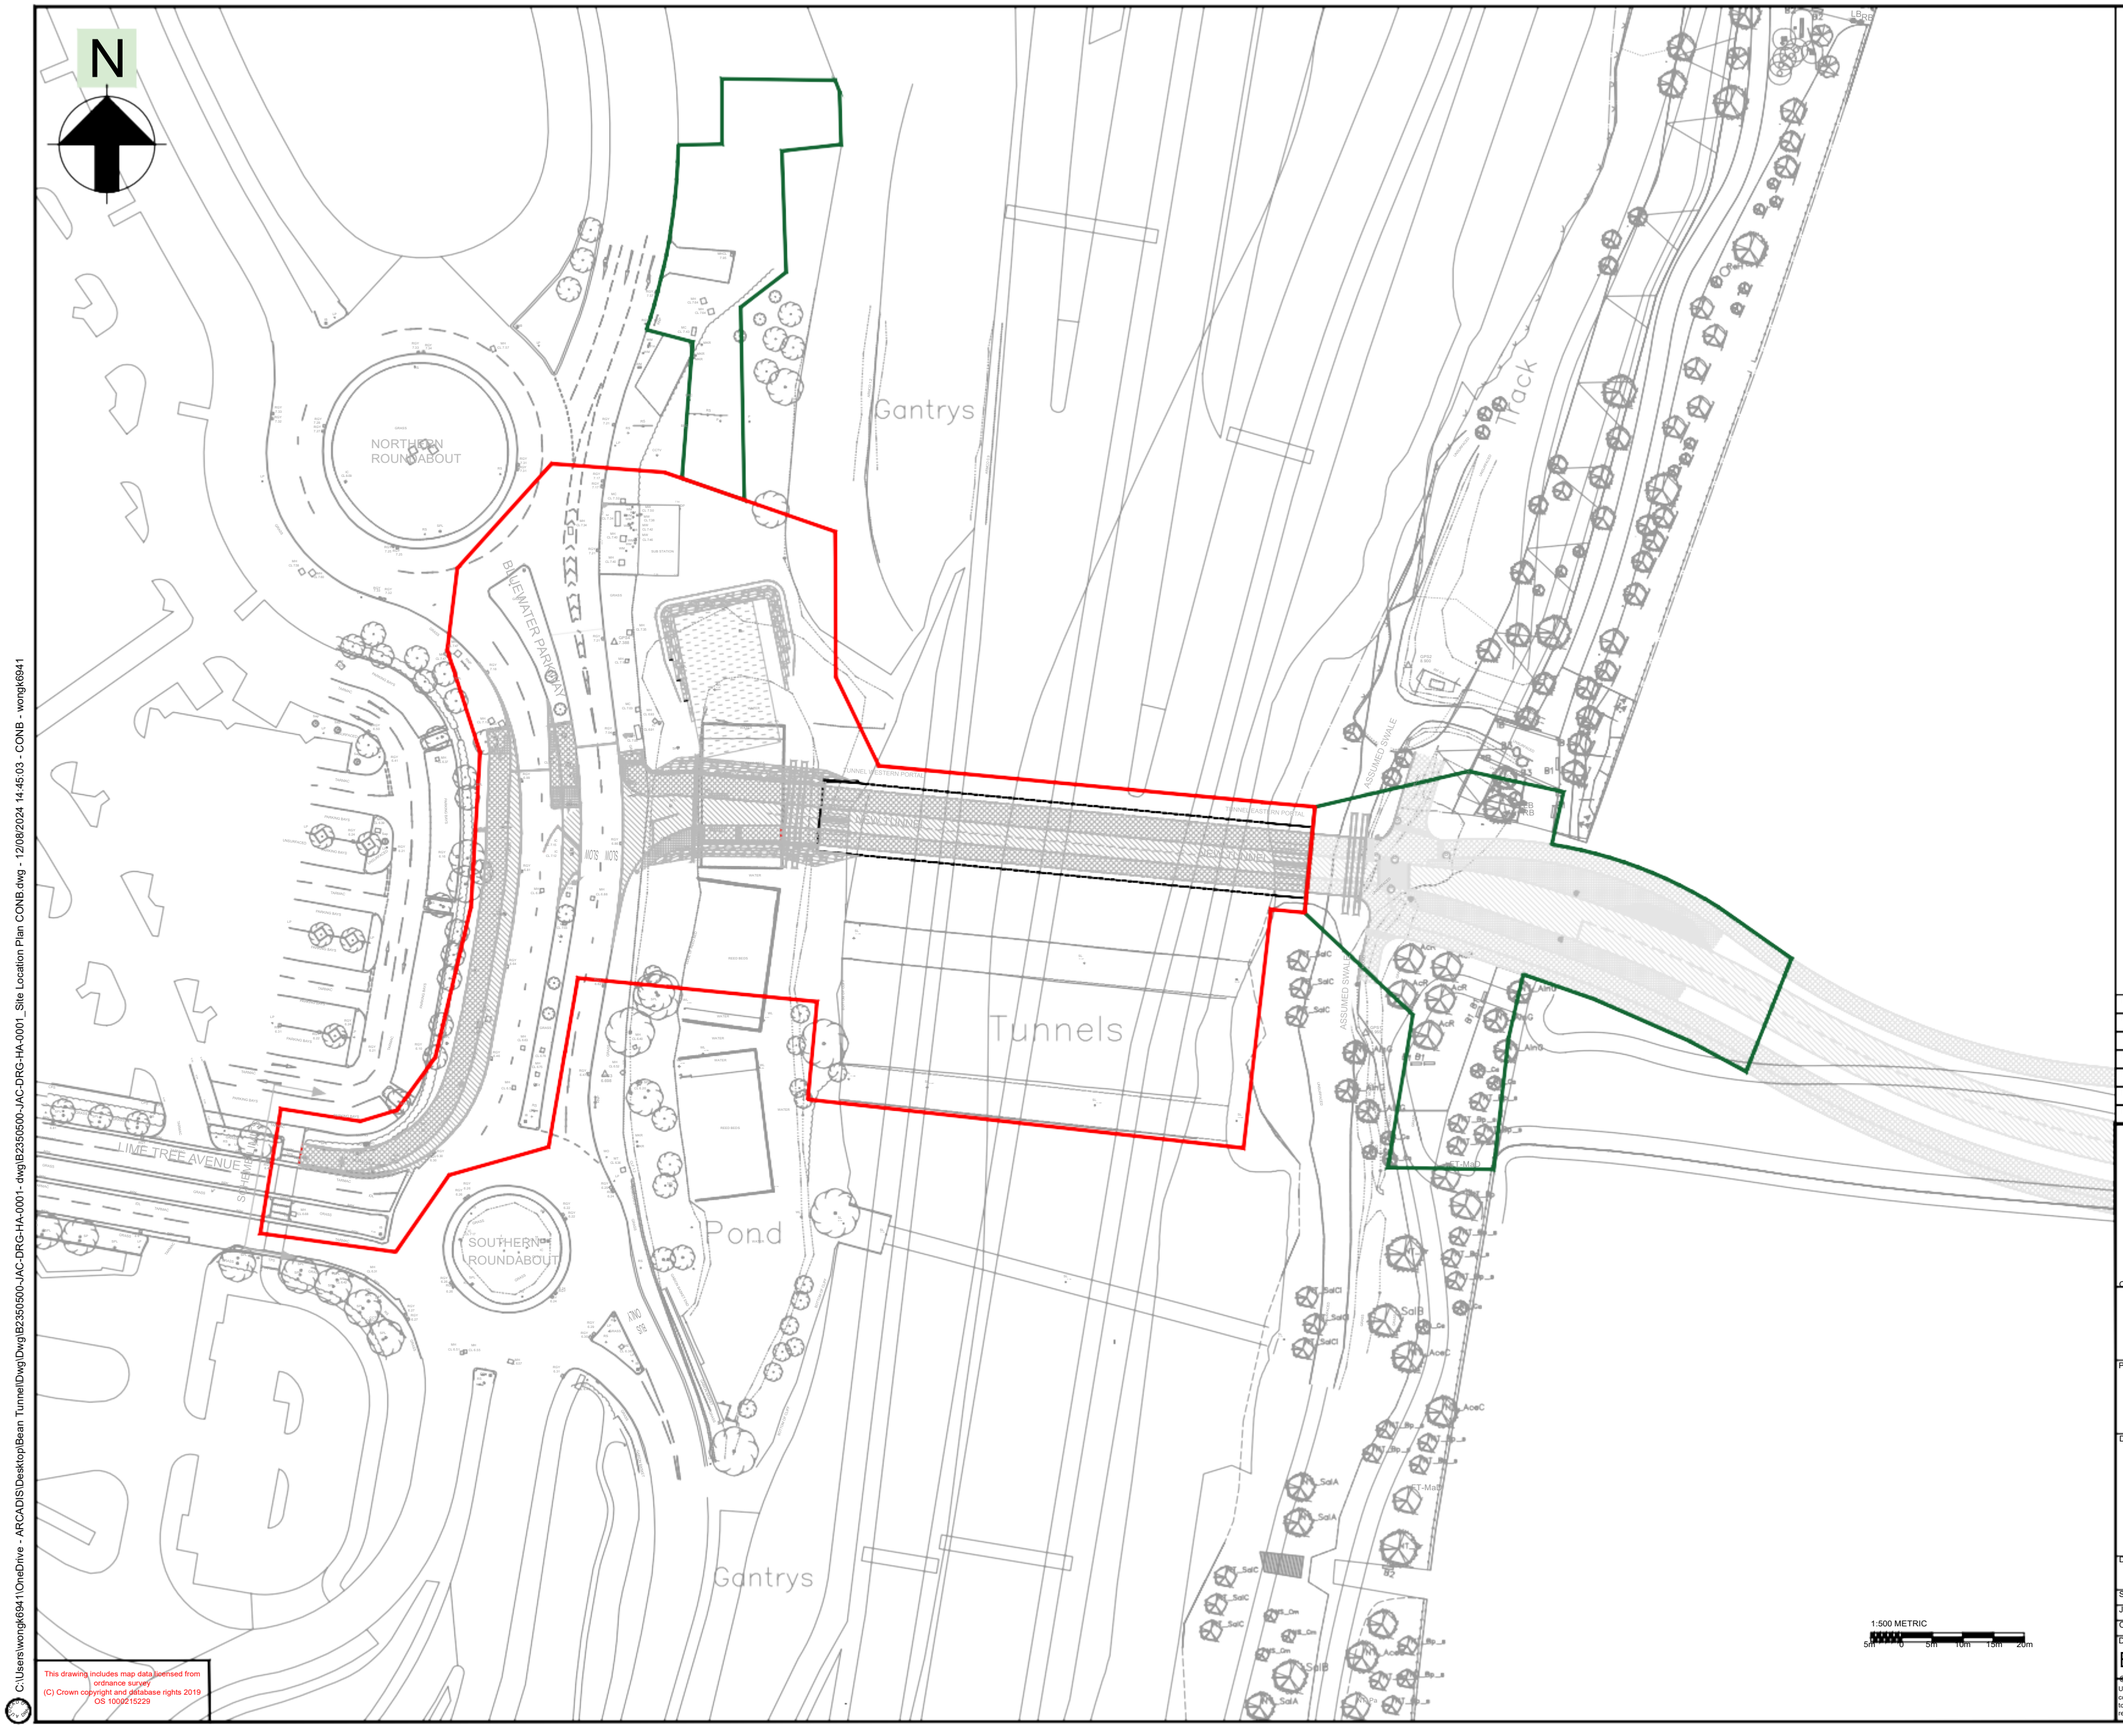

NOTES

1. Drawing to be printed in colour.
2. Do not scale from drawing.
3. Base data from Jacobs drawing B2350500-JAC-DRG-HA-0001 date Jan 2020.

KEY

Site compound area adjacent to the planning boundary

Planning boundary

Rev	Rev. Date	Purpose of revision	Drawn	Checkd	Rev'd	Apprv'd
P06	AUG. 2024	SITE COMPOUND AREA CHANGES	KHW	CJ	LK	LK
P05	JAN. 2020	WEST SIDE CROSSING CHANGES	CP	MB	MB	PW
P04	SEPT. 2019	PLANNING APPLICATION	WJ	MJ	MJ	PW
P03	AUGUST. 2019	EQ ALIGNMENT CHANGE	IK	MJ	SY	PW
P02	JULY. 2019	PLANNING APPLICATION	IK	MJ	SY	PW
P01	JUNE. 2019	PLANNING APPLICATION	IK	MJ	SY	PW

ARCADIS

Registered office:
80 Fenchurch Street
London
EC3M 4BY

Coordinating office:
Corner Block
2 Cornwall Street
Birmingham B3 2DX
Tel: 44 (0)121 503 2700

www.arcadis.com
© Copyright reserved

Client

Kent County Council

Project

Fastrack Full Network
Bean Road Tunnel

Drawing title

REFERENCE DESIGN
SITE PLAN

Drawing status

PLANNING APPLICATION

Scale	1:500 @ A1	DO NOT SCALE
Jacobs No.	B2350500	Rev P06
Client no.		

Drawing number

B2350500-JAC-DRG-HA-0001

This drawing includes map data licensed from ordnance survey
(C) Crown copyright and database rights 2019
OS 100025229

© Copyright 2019 Jacobs U.K. Limited. The concepts and information contained in this document are the property of Jacobs. Use or copying of this document in whole or in part without the written permission of Jacobs constitutes an infringement of copyright. Limitation: This drawing has been prepared on behalf of, and for the exclusive use of Jacobs' Client, and is subject to, and issued in accordance with, the provisions of the contract between Jacobs and the Client. Jacobs accepts no liability or responsibility whatsoever for, or in respect of, any use of, or reliance upon, this drawing by any third party.

C:\Users\wongk6941\OneDrive - ARCADIS\Desktop\Bean Tunnel\Dwg\Dwg\B2350500-JAC-DRG-HA-0001- dwg\B2350500-JAC-DRG-HA-0001_Site Location Plan CONB.dwg - 12/08/2024 14:45:03 - CONB - wongk6941